
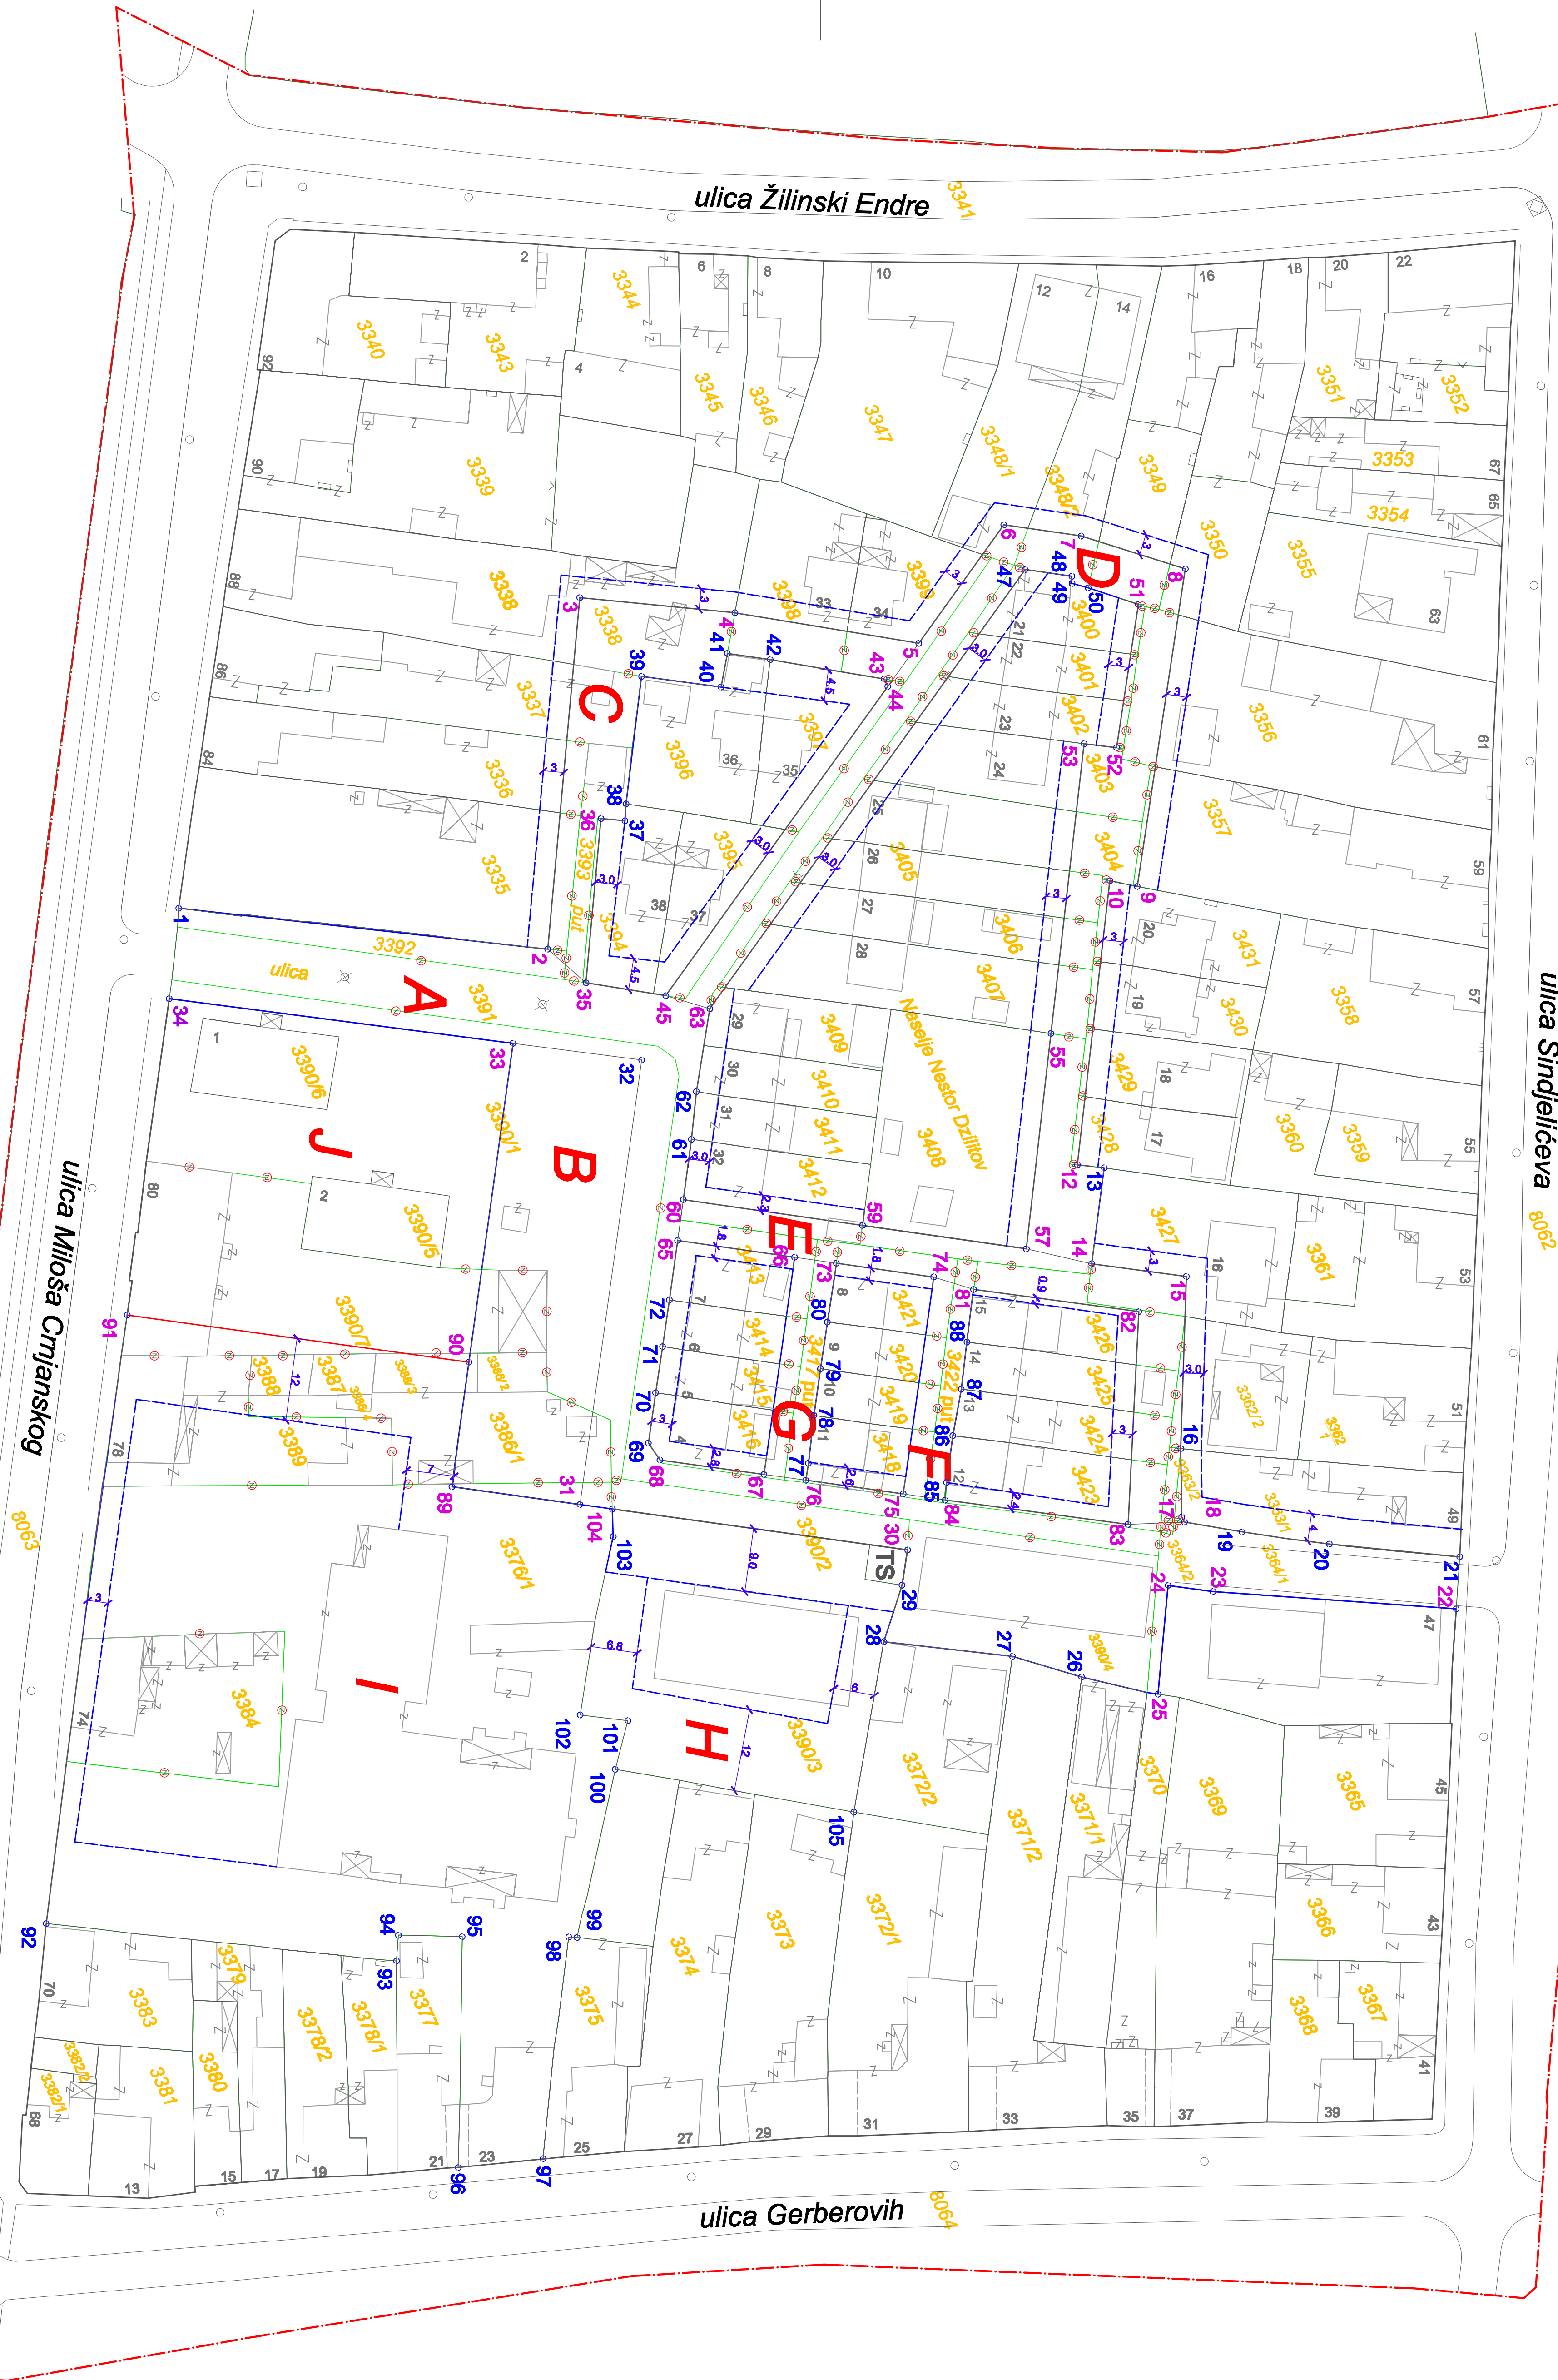


PLAN REGULACIJE I PARCELACIJE

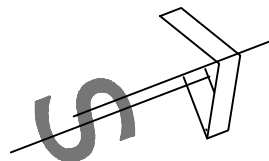

broj tačke	X	Y
2	5 053 122,96	426 288,39
3	5 053 148,23	426 244,08
4	5 053 167,43	426 255,18
5	5 053 190,27	426 270,05
6	5 053 208,09	426 259,82
7	5 053 217,55	426 263,88
8	5 053 229,23	426 276,41
9	5 053 204,29	426 314,72
10	5 053 201,56	426 312,33
12	5 053 179,65	426 348,04
14	5 053 175,82	426 361,97
15	5 053 187,20	426 369,11
17	5 053 172,18	426 499,79
18	5 053 172,43	426 400,99
22	5 053 202,72	426 428,72
23	5 053 171,91	426 411,95
24	5 053 166,41	426 408,47
25	5 053 158,61	426 422,11
30	5 053 134,57	426 388,23
31	5 053 094,21	426 362,82
33	5 053 112,93	426 298,45
34	5 053 070,08	426 271,69
35	5 053 126,17	426 294,73
36	5 053 137,87	426 274,21
43	5 053 173,26	426 272,06
44	5 053 173,27	426 274,06
45	5 053 136,24	426 301,05
51	5 053 221,11	426 278,09
52	5 053 209,75	426 295,44
53	5 053 205,74	426 292,96
55	5 053 184,11	426 328,96
57	5 053 167,92	426 355,92
59	5 053 147,96	426 343,19
60	5 053 126,01	426 329,13
63	5 053 140,70	426 305,62
65	5 053 122,83	426 334,13
66	5 053 137,04	426 343,24
67	5 053 120,09	426 369,84
68	5 053 107,33	426 361,76
73	5 053 142,15	426 346,50
74	5 053 154,09	426 354,11
75	5 053 137,16	426 380,69
76	5 053 125,23	426 373,10
81	5 053 158,69	426 358,20
82	5 053 178,87	426 370,88
83	5 053 164,79	426 398,10
84	5 053 147,28	426 384,00
89	5 053 078,50	426 352,87
90	5 053 088,15	426 337,56
91	5 053 045,69	426 310,71
104	5 053 098,09	426 365,31

- LEGENDA**

